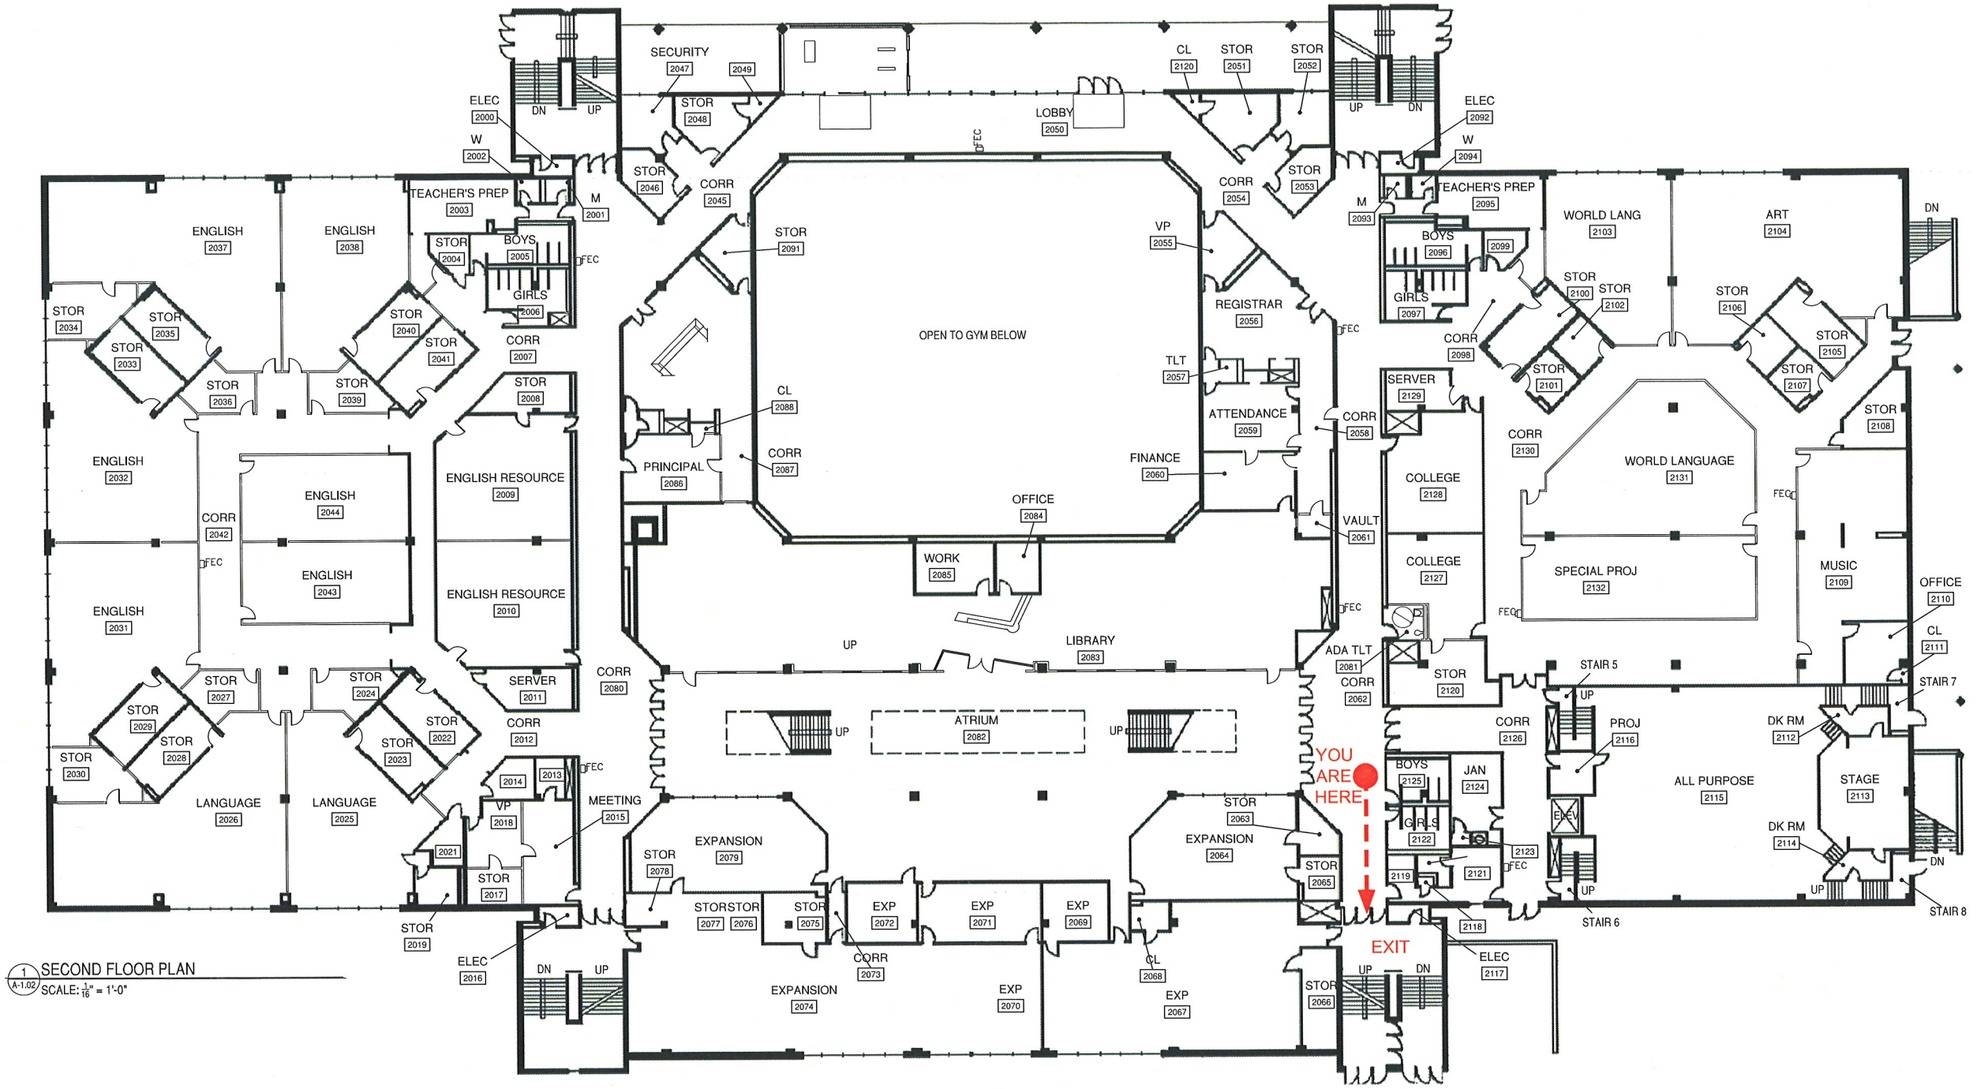


1 A-1.02 SECOND FLOOR PLAN
SCALE: 1/16" = 1'-0"

# • You Are Here

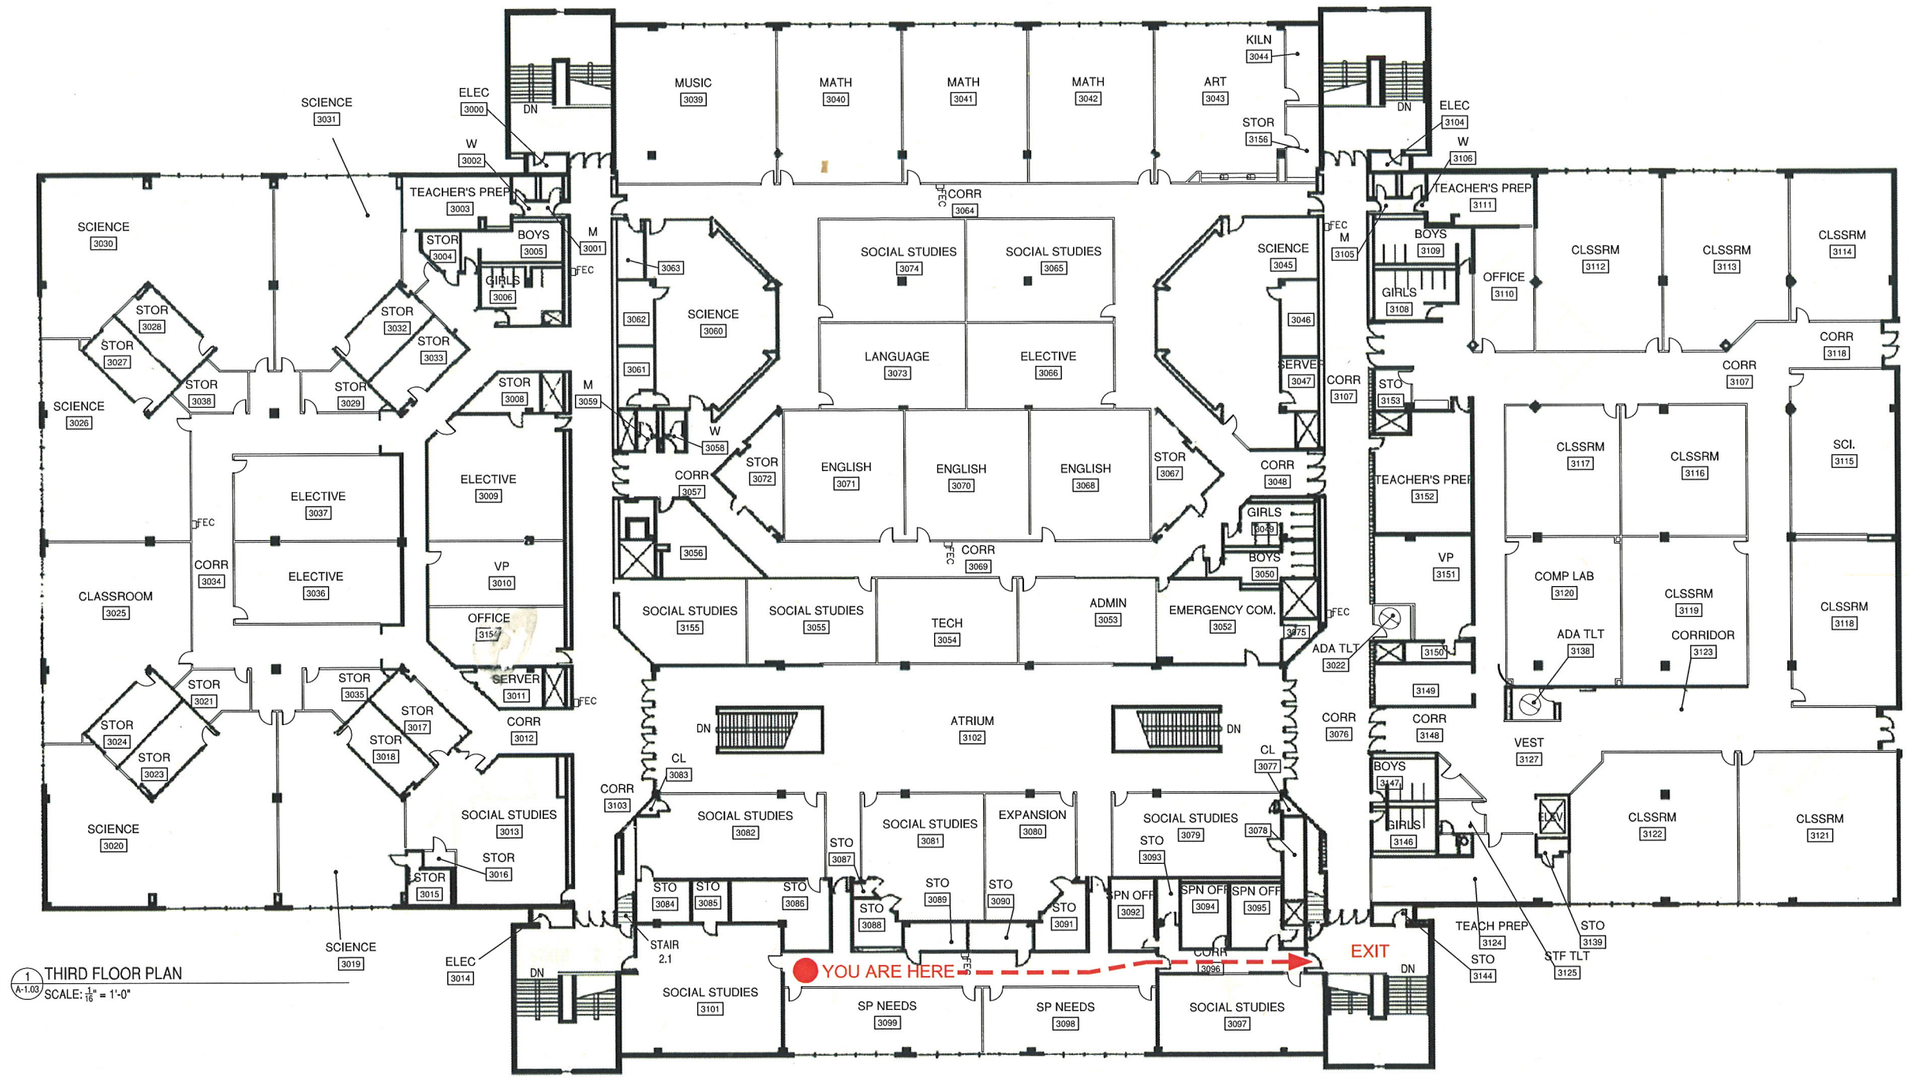


1 A-1.03 THIRD FLOOR PLAN
SCALE: 1/16" = 1'-0"

# • You Are Here